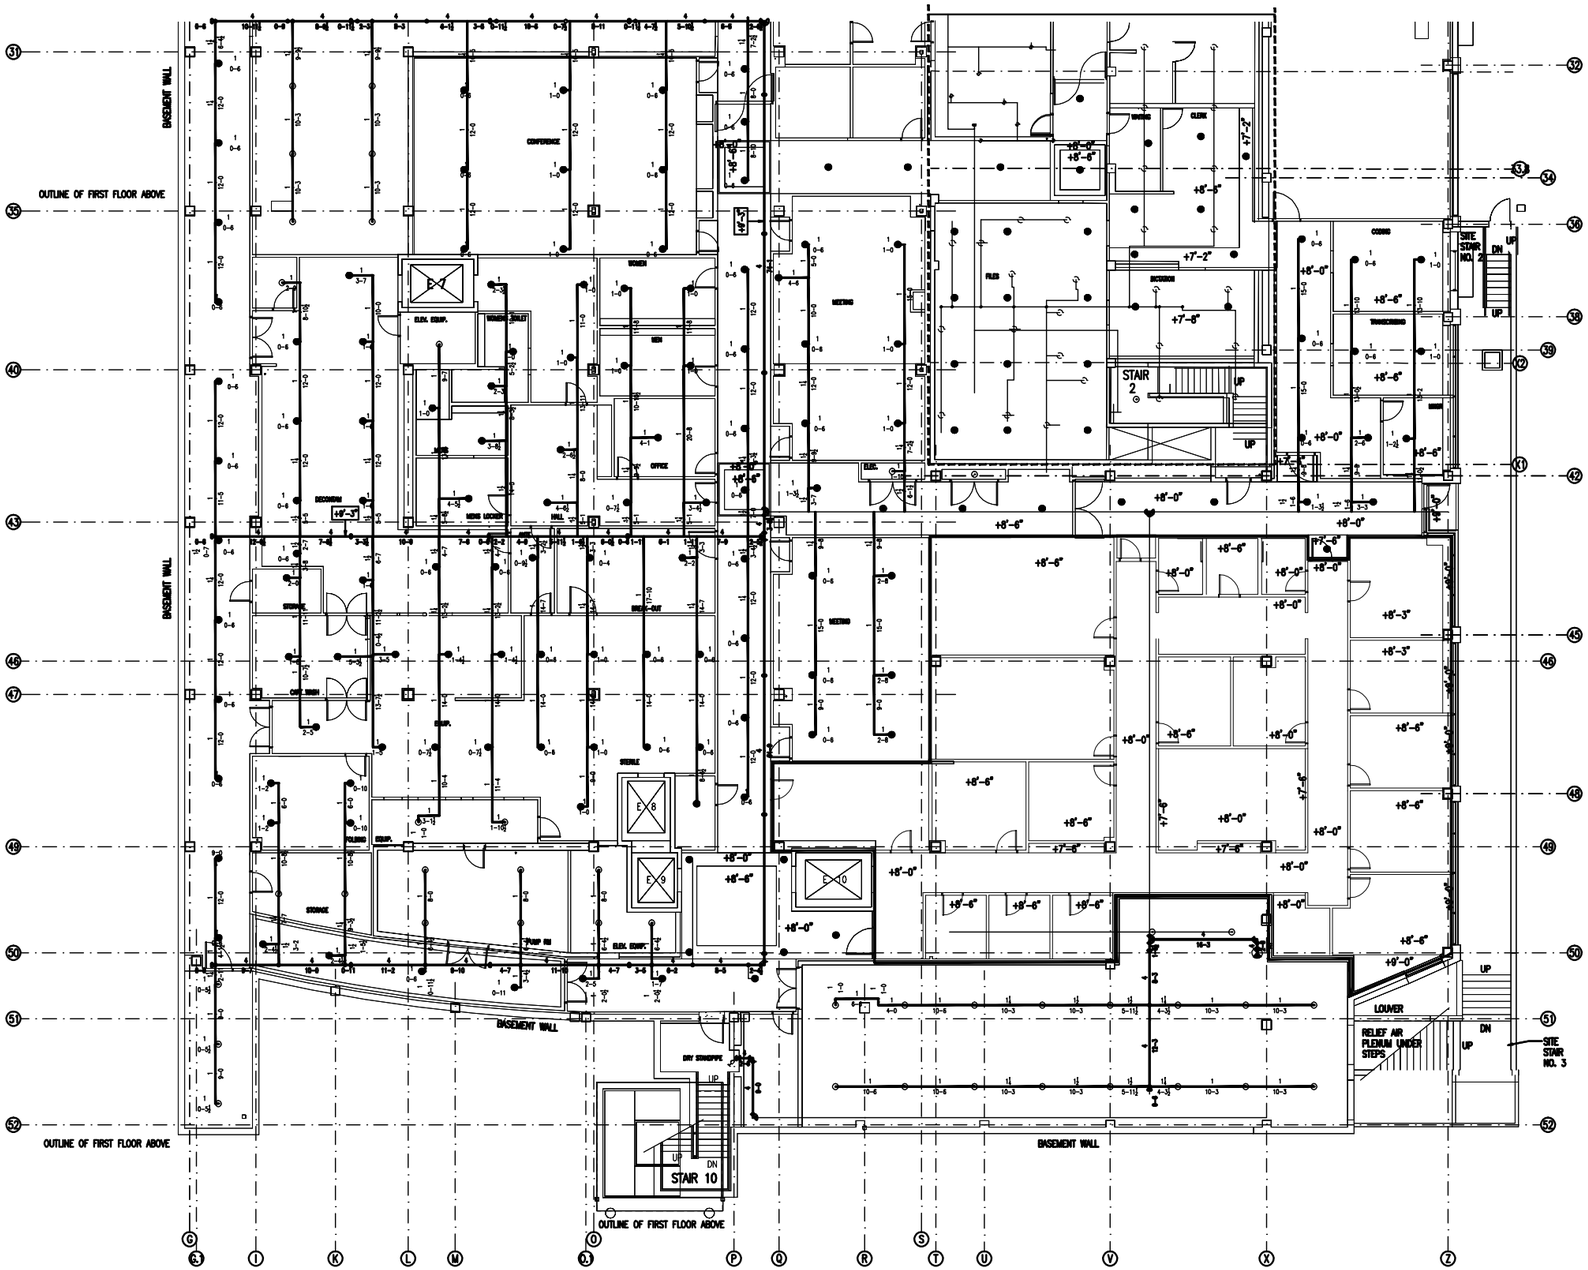

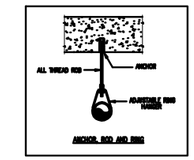

ANCHOR ROD AND BRAC

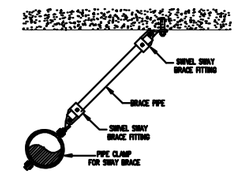

LATERAL EARTHQUAKE BRACE
NON-THREADED BRACE PIPE

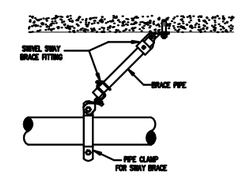

LONGITUDINAL EARTHQUAKE BRACE
NON-THREADED BRACE PIPE

SAMPLE DRAWING
FIREPROTECTION - PLAN
GROUND LEVEL FIRE PROTECTION PLAN

MDS
Mechanical Drafting Services Inc.
Drafting & Design for Todays Construction
100 S. Adkins Way, Suite 105
Meridian, Idaho 83642
Voice: (208) 888-1631
Fax: (208) 888-7465

NOTE: These drawings are provided as a convenience. It is each contractors responsibility to verify sizes, dimensions, etc. We assume no liability. MDS Inc.

REVISIONS

REV	BY	DESCRIPTION	DATE
A	XX	ISSUE FOR REVIEW	00/00/00

GENERAL NOTES

KEY NOTES

DRAWING

PROJECT NUMBER:		
MDS JOB No:		
PROJECT MGR:		
DRAWN BY:	DATE:	
CHECKED BY:	DATE:	
CAD FILE: FP-01		
SCALE: NONE		
DRAWING NUMBER: FP-01		REVISION: A

FIRE PROTECTION