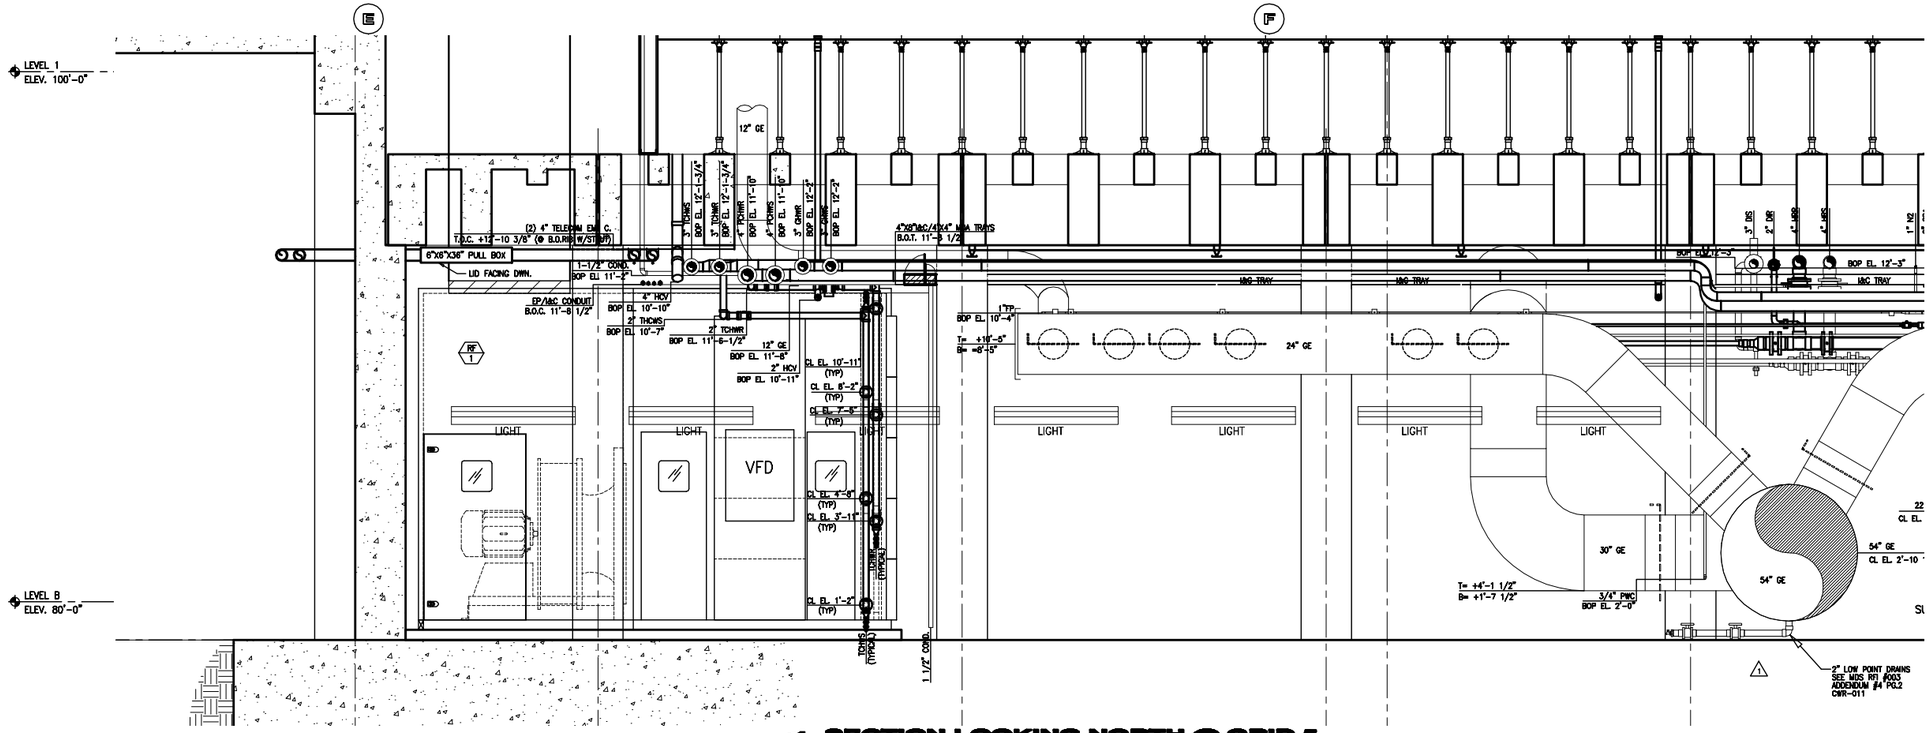

1 SECTION LOOKING NORTH @ GRID 5
SCALE: 1/2"=1'-0"

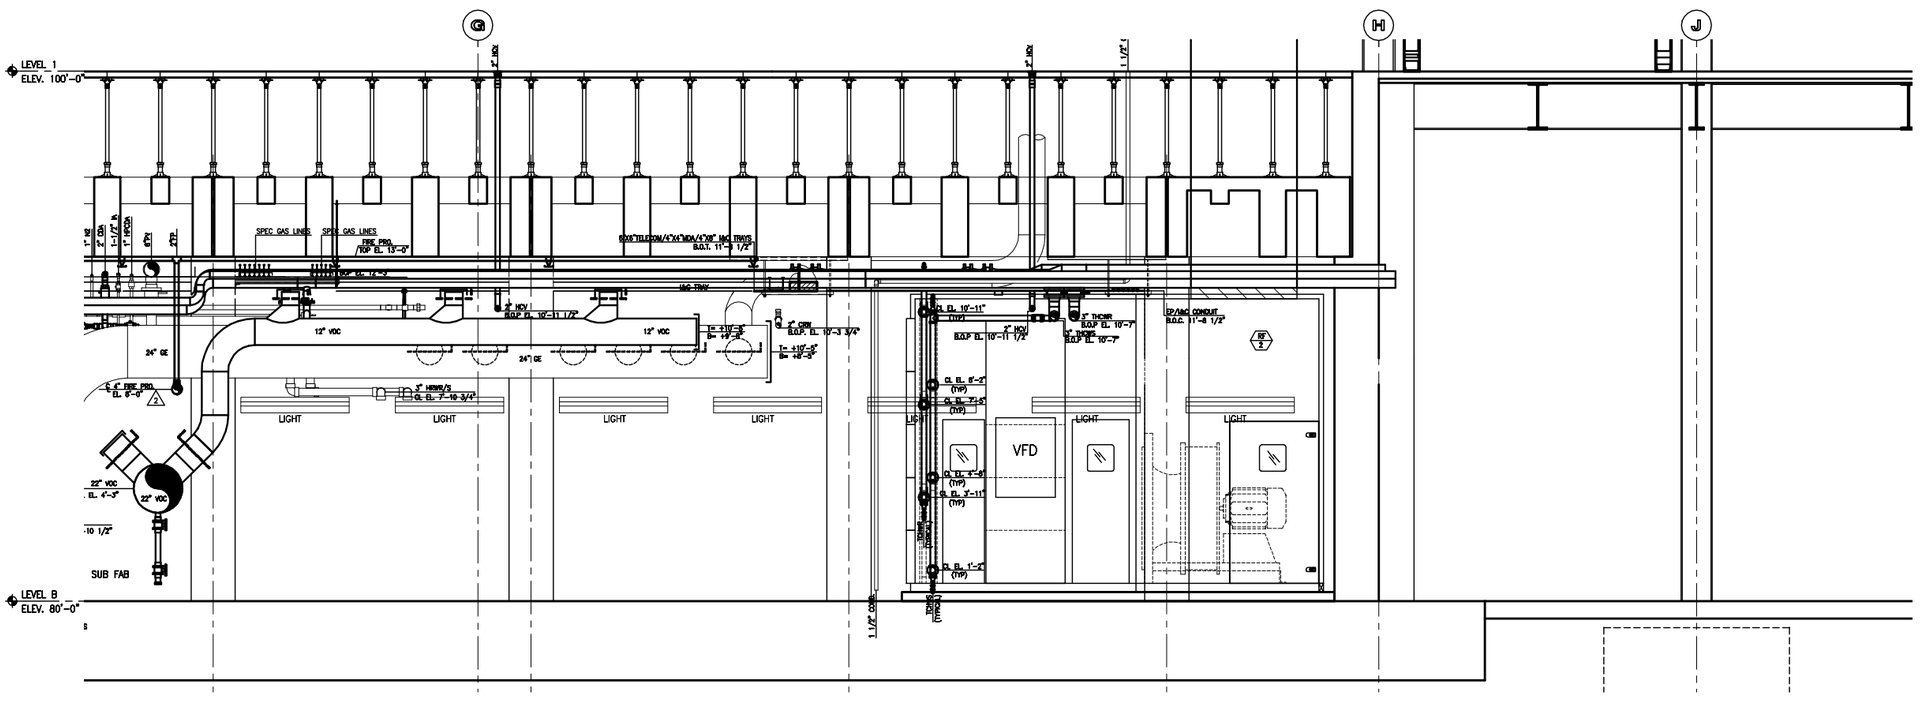

2 SECTION LOOKING NORTH @ GRID 5
SCALE: 1/2"=1'-0"

SAMPLE DRAWING
COORDINATION DRAWING
BUILDING SECTION

MDS
Mechanical Drafting Services Inc.
Drafting & Design for Today's Construction
100 S. Adkins Way, Suite 105
Meridian, Idaho 83642
Voice: (208) 888-1631
Fax: (208) 888-7465

NOTE: These drawings are provided as a convenience. It is each contractors responsibility to verify sizes, dimensions, etc. We assume no liability. MDS Inc.

REVISIONS

REV	BY	DESCRIPTION	DATE
A	XX	ISSUE FOR REVIEW	00/00/00

GENERAL NOTES

KEY NOTES

DRAWING

PROJECT NUMBER:	
MDS JOB No:	
PROJECT MGR:	
DRAWN BY:	DATE:
CHECKED BY:	DATE:
CAD FILE: CD-003	
SCALE: NONE	
DRAWING NUMBER: CD-003	REVISION: A

COORDINATION DRAWING