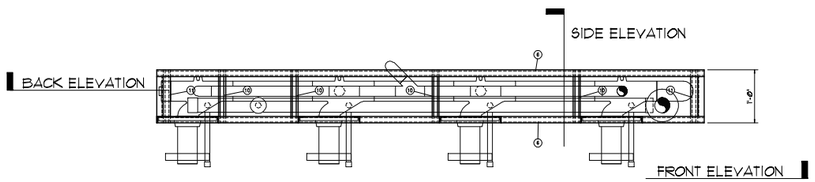

PLAN VIEW TOP
SCALE: 1" = 1'-0"

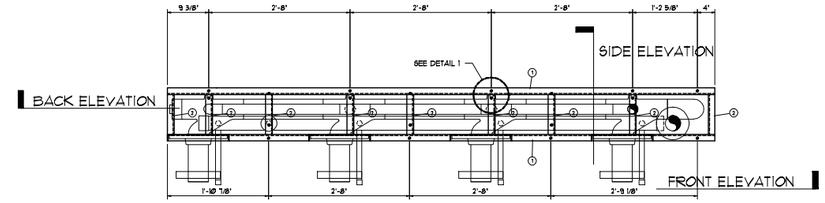

PLAN VIEW BOTTOM
SCALE: 1" = 1'-0"

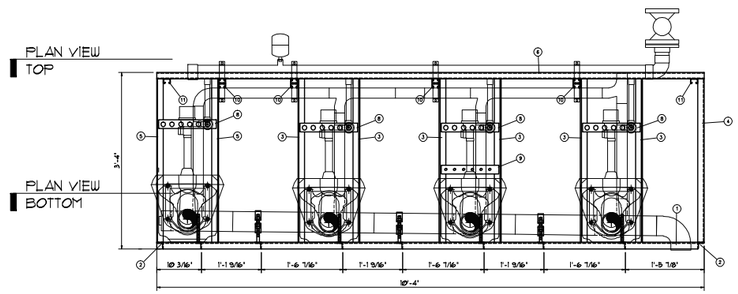

FRONT ELEVATION
SCALE: 1" = 1'-0"

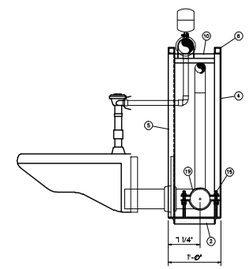

SIDE ELEVATION
SCALE: 1" = 1'-0"

BILL OF MATERIAL

ITEM	QTY.	DESCRIPTION	LENGTH
		--CAGE FRAME ASSEMBLY--	
1	2	L 1½"x1½"x3/16"	10'-4"
2	9	L 1½"x1½"x3/16"	9"
3	6	L 1½"x1½"x3/16"	3'-7"
4	7	L 1½"x1½"x3/16"	3'-7"
5	2	L 1½"x1½"x3/16"	3'-7"
6	2	TS 7½"x5½"x3/16"	10'-4"
7			
8	4	HOLD-RITE STRAP FOR 1" COPPER PIPE	1'-2"
9	1	HOLD-RITE STRAP FOR ½" COPPER PIPE	1'-2"
10	4	1⅝"x2" DOUBLE STRUT 12 GA. B-LINE FIG. B42A	1'-0"
11	2	1⅝"x1" SINGLE STRUT 14 GA. B-LINE FIG. B42	1'-0"
12			
13			
14			
15	10	½"ø-11 ALL THREAD W/HEX NUTS	6½"
16			
17			
18			
19	3	4" STANDARD PIPE CLAMP B-LINE FIG. B3140	-
20			
21			

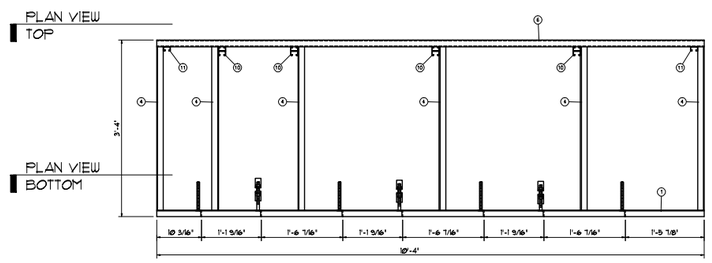

BACK ELEVATION
SCALE: 1" = 1'-0"

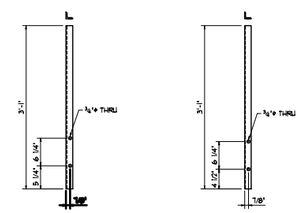

ITEM No. 5
SCALE: 1" = 1'-0"
1 REQ'D AS SHOWN
1 REQ'D OPPOSITE HAND

ITEM No. 3
SCALE: 1" = 1'-0"
3 REQ'D AS SHOWN
3 REQ'D OPPOSITE HAND

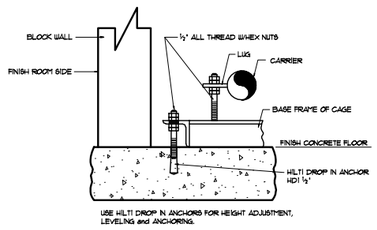

DETAIL 1
N.T.S.

ROOM NAME: MEN
ROOM No.: 2314
LEVEL: MAIN CONCOURSE
GRIDLINE No.: 4 / D-21
CAGE No.: 2314-1

SAMPLE DRAWING
PLUMBING - DETAILS
PLUMBING - CAGE DETAILS

MDS
Mechanical Drafting Services Inc.
Drafting & Design for Todays Construction
100 S. Adkins Way, Suite 105
Meridian, Idaho 83642
Voice: (208) 888-1631
Fax: (208) 888-7465

NOTE: These drawings are provided as a convenience. It is each contractors responsibility to verify sizes, dimensions, etc. We assume no liability. MDS Inc.

REVISIONS

REV	BY	DESCRIPTION	DATE
A	XX	ISSUE FOR REVIEW	00/00/00

GENERAL NOTES

KEY NOTES

DRAWING

PROJECT NUMBER:	
MDS JOB No:	
PROJECT MGR:	
DRAWN BY:	DATE:
CHECKED BY:	DATE:
CAD FILE: PL-004	
SCALE: NONE	
DRAWING NUMBER: PL-004	REVISION: A

PLUMBING